Permit #F00141909-E

FilmL.A., Inc.
6255 W Sunset Blvd, 12th Floor
Hollywood, CA 90028
t: (213)977-8600 - f: (213)977-8601
www.filmla.com

Summary Information

Permit No: F00141909-E **Type of Permit:** FILMING **Release Date:** 10/30/2018

Production Company BOSS FILM PRODUCTIONS MAGNUM OPUS

Insured Company Name BOSS FILM PRODUCTIONS MAGNUM OPUS

Contact Phone No. 1 323- 997-4710
Contact Phone No. 2
Fax 323-997-4714
Address 7039 W. SUNSET BLVD
LOS ANGELES, California 90028

Production Title MAGNUM OPUS

Type of Production Feature

Producer GEORGIA KACANDES

Director QUENTIN TARANTINO

1st AD WILLIAM CLARK

Production Manager NATHAN KELLY

FilmL.A. Coordinator Tara Kramer

Location Manager RICK SCHULER / STEVE MAPEL
Primary Phone Mobile - 213-718-0087
Secondary Phone Mobile - 818-261-4733

Location Assistant DANIEL ALVAREZ
Primary Phone Mobile - 5625729231
Secondary Phone

Fees

Posting 600	$138.00
Posting Max	$1,104.00
Notification Charge	$252.00
LA CITY LANE AND STREET CLOSURE FEE	$312.00
LA CITY DOT SIGN REMOVALS AND ENGINEERS	$100.00
FILMLA NON-REFUNDABLE FILM PERMIT RIDER FEE	$109.00

Total Permit Fee $2,015.00

Number of Locations 1

NOT A PERMIT

FilmL.A., Inc.
6255 W Sunset Blvd, 12th Floor
Hollywood, CA 90028
t: (213)977-8600 - f: (213)977-8601
www.filmla.com

Summary Information

Location

Permit Number	F00141909-E	**Location Manager**	RICK SCHULER / STEVE MAPEL
Production Company	BOSS FILM PRODUCTIONS MAGNUM O...	Primary Phone	Mobile - 213-718-0087
Insured Company	BOSS FILM PRODUCTIONS MAGNUM O...	Secondary Phone	Mobile - 818-261-4733
Production Title	MAGNUM OPUS		

Location Address Burbank Blvd, Willow Crest Ave - Satsuma Ave, Los Angeles, CA, 90068

Location Type Street

Prep Dates 10/30/2018 - 10/30/2018 07:00 - 21:00 1 day

Film Dates 10/31/2018 - 10/31/2018 07:00 - 21:00 1 day

Strike Dates 11/1/2018 - 11/1/2018 07:00 - 21:00

Open or Closed to the Public Open

Generic Conditions

*Certain service and personnel fees required by jurisdictional agencies are not collected by FilmL.A. Any such fees must be paid directly to the appropriate agency, and a separate invoice will be provided to the permittee.
Community Survey Required
Equipment staging and vehicles may park on one side of the street only.
Must Maintain 5' Clearance on Sidewalks/Walkways
Must maintain local/emergency access
No cast or crew parking on area streets
No interference with merchant activity.
Number of uniformed officers listed on the permit is a minimum requirement.
Permittee remains responsible for deploying a sufficient number of uniformed officers to provide traffic and crowd control to ensure the safety of the film crew and the public.
Traffic control must be done in accordance w/MUTCD
Traffic Officers Required
Uniformed officers shall have a copy of the film permit in their possession and are required to confirm that all traffic control signage devices are in place.

Please see attached documents

Burbank Blvd btwn Riverton & Cartwright - Magnum Opus.pdf
Burbank Blvd FX Permit.pdf
Burbank Blvd (BS curb) & Denny Ave (BS curb) - Magnum Opus (Rev 1).pdf

Equipment on Location

Type	Quantity
5 or 10 ton trucks	5
Cast/Crew vehicles	100
Condors	1
Cranes	1

Personnel on Location

Type	Quantity
Cast	3
Crew	80
Extras	40
Off-Duty/Retired LAPD Officer(s)	2

NOT A PERMIT

FilmL.A., Inc.
6255 W Sunset Blvd, 12th Floor
Hollywood, CA 90028
t: (213)977-8600 - f: (213)977-8601
www.filmla.com

Summary Information **Location**

Permit Number	F00141909-E	**Location Manager**	RICK SCHULER / STEVE MAPEL
Production Company	BOSS FILM PRODUCTIONS MAGNUM O...	Primary Phone	Mobile - 213-718-0087
Insured Company	BOSS FILM PRODUCTIONS MAGNUM O...	Secondary Phone	Mobile - 818-261-4733
Production Title	MAGNUM OPUS		

Generator	1
Honey Wagons	1
Picture vehicles	30
Process Trailer	1
Stakebed Trucks	5
Trailers	5
Vans	5

Filming Activities Car-to-Car; Drive by; Drive ups & away; Driving shots; Equipment on sidewalk, in curb lane & across street; Exterior Dialogue; Intermittent pedestrian control; Intermittent traffic control - 2 minute standard (except 0700-0900 hrs & 1500-1900 hrs); TALENT IN PERIOD CLOTHING SMOKING CIGARETTES; COVERING CROSSWALK WITH PAPER ; PROP SOP LIGHTS ; CONDOR AND GENERATORS;

Jurisdiction **Political:** Los Angeles City - Council District 02 **Police:** Los Angeles Police Department **Fire:** Los Angeles City

Thomas Guide **Page:** 563 **Grid:** B1

Approvals

FILML.A. CLOSURES	Yulizza Ramirez
LOS ANGELES CITY DEPARTMENT OF PUBLIC WORKS	Jessica Castro
LOS ANGELES CITY POLICE DEPARTMENT	Irene Martinez
LOS ANGELES CITY DEPARTMENT OF TRANSPORTATION - SIGN & METER REMOVAL	Karina Chaki

Coordinator Note Production to temporarily cover Crosswalk on Burbank Blvd. Satsuma Ave to Willow Crest Ave (as shown in the picture) on on Wed 10/30 during the traffic closure per approved traffic control plans and comply with LADOT Guidelines for Street signs emailed. Production to have traffic safety measures in place during filming and covering/restoration/ of the crosswalk.

Parking

Base Camp		**Crew Parking**	
Location Type :	2800 W Alameda Ave, Burbank, CA, 91505	Location Type :	2800 W Alameda Ave, Burbank, CA, 91505
Other Location		Other Location	

Parking Notes
Base Camp and Crew Parking in the City of Burbank
2800 W Alameda Ave
Burbank, CA 91505

NOT A PERMIT

FilmL.A., Inc.
6255 W Sunset Blvd, 12th Floor
Hollywood, CA 90028
t: (213)977-8600 - f: (213)977-8601
www.filmla.com

Summary Information

Location

Permit Number	F00141909-E	**Location Manager**	RICK SCHULER / STEVE MAPEL
Production Company	BOSS FILM PRODUCTIONS MAGNUM O...	Primary Phone	Mobile - 213-718-0087
Insured Company	BOSS FILM PRODUCTIONS MAGNUM O...	Secondary Phone	Mobile - 818-261-4733
Production Title	MAGNUM OPUS		

Posting "No Parking" signs B/S OF BURBANK BLVD; SATSUMA TO WILLOW CREST
B/S OF DENNY AVE; NORTH 200 FEET AND SOUTH 200 FEET
B/S OF RIVERTON AVE; NORTH AND SOUTH TO ALLEY
B/S OF CARTRIGHT AVE; NORTH AND SOUTH TO ALLEY

Approximate Footage more than 1800 **Log Number** 221131

Date(s) 10/31/2018 to 10/31/2018 **Time(s)** 00:00 to 00:00

Posting "No Parking" signs S/S BURBANK BLVD; RIVERTON AVE TO DENNY AVE
W/S DENNY AVE, BURBANK BLVD SOUTH 150 FEET

Approximate Footage 301 - 600 **Log Number** 221133

Date(s) 10/30/2018 to 11/1/2018 **Time(s)** 00:00 to 00:00

Lane / Full Closure B/S CURB LANE CLOSURE OF BURBANK BLVD; RIVERTON AVE TO CARTRIGHT AVE (ALTERNATING)

Approximate Footage 0 - 300

Date(s) 10/31/2018 to 10/31/2018 **Time(s)** 07:00 to 22:00

Lane / Full Closure S/S CURB LANE CLOSURE OF BURBANK BLVD, FROM DENNY AVE GOING EAST AND WEST 150 FEET
N/S CURB LANE CLOSURE OF BURBANK BLVD, FROM DENNY AVE GOING EAST AND WEST 150 FEET
E/S CURB LANE CLOSURE OF DENNY AVE, FROM BURBANK BLVD GOING NORTH AND SOUTH 150 FEET
W/S CURB LANE CLOSURE OF DENNY AVE, FROM BURBANK BLVD GOING NORTH AND SOUTH 150 FEET

Approximate Footage 0 - 300

Date(s) 10/30/2018 to 10/30/2018 **Time(s)** 19:00 to 23:59

NOT A PERMIT

Permit #F00141909-E

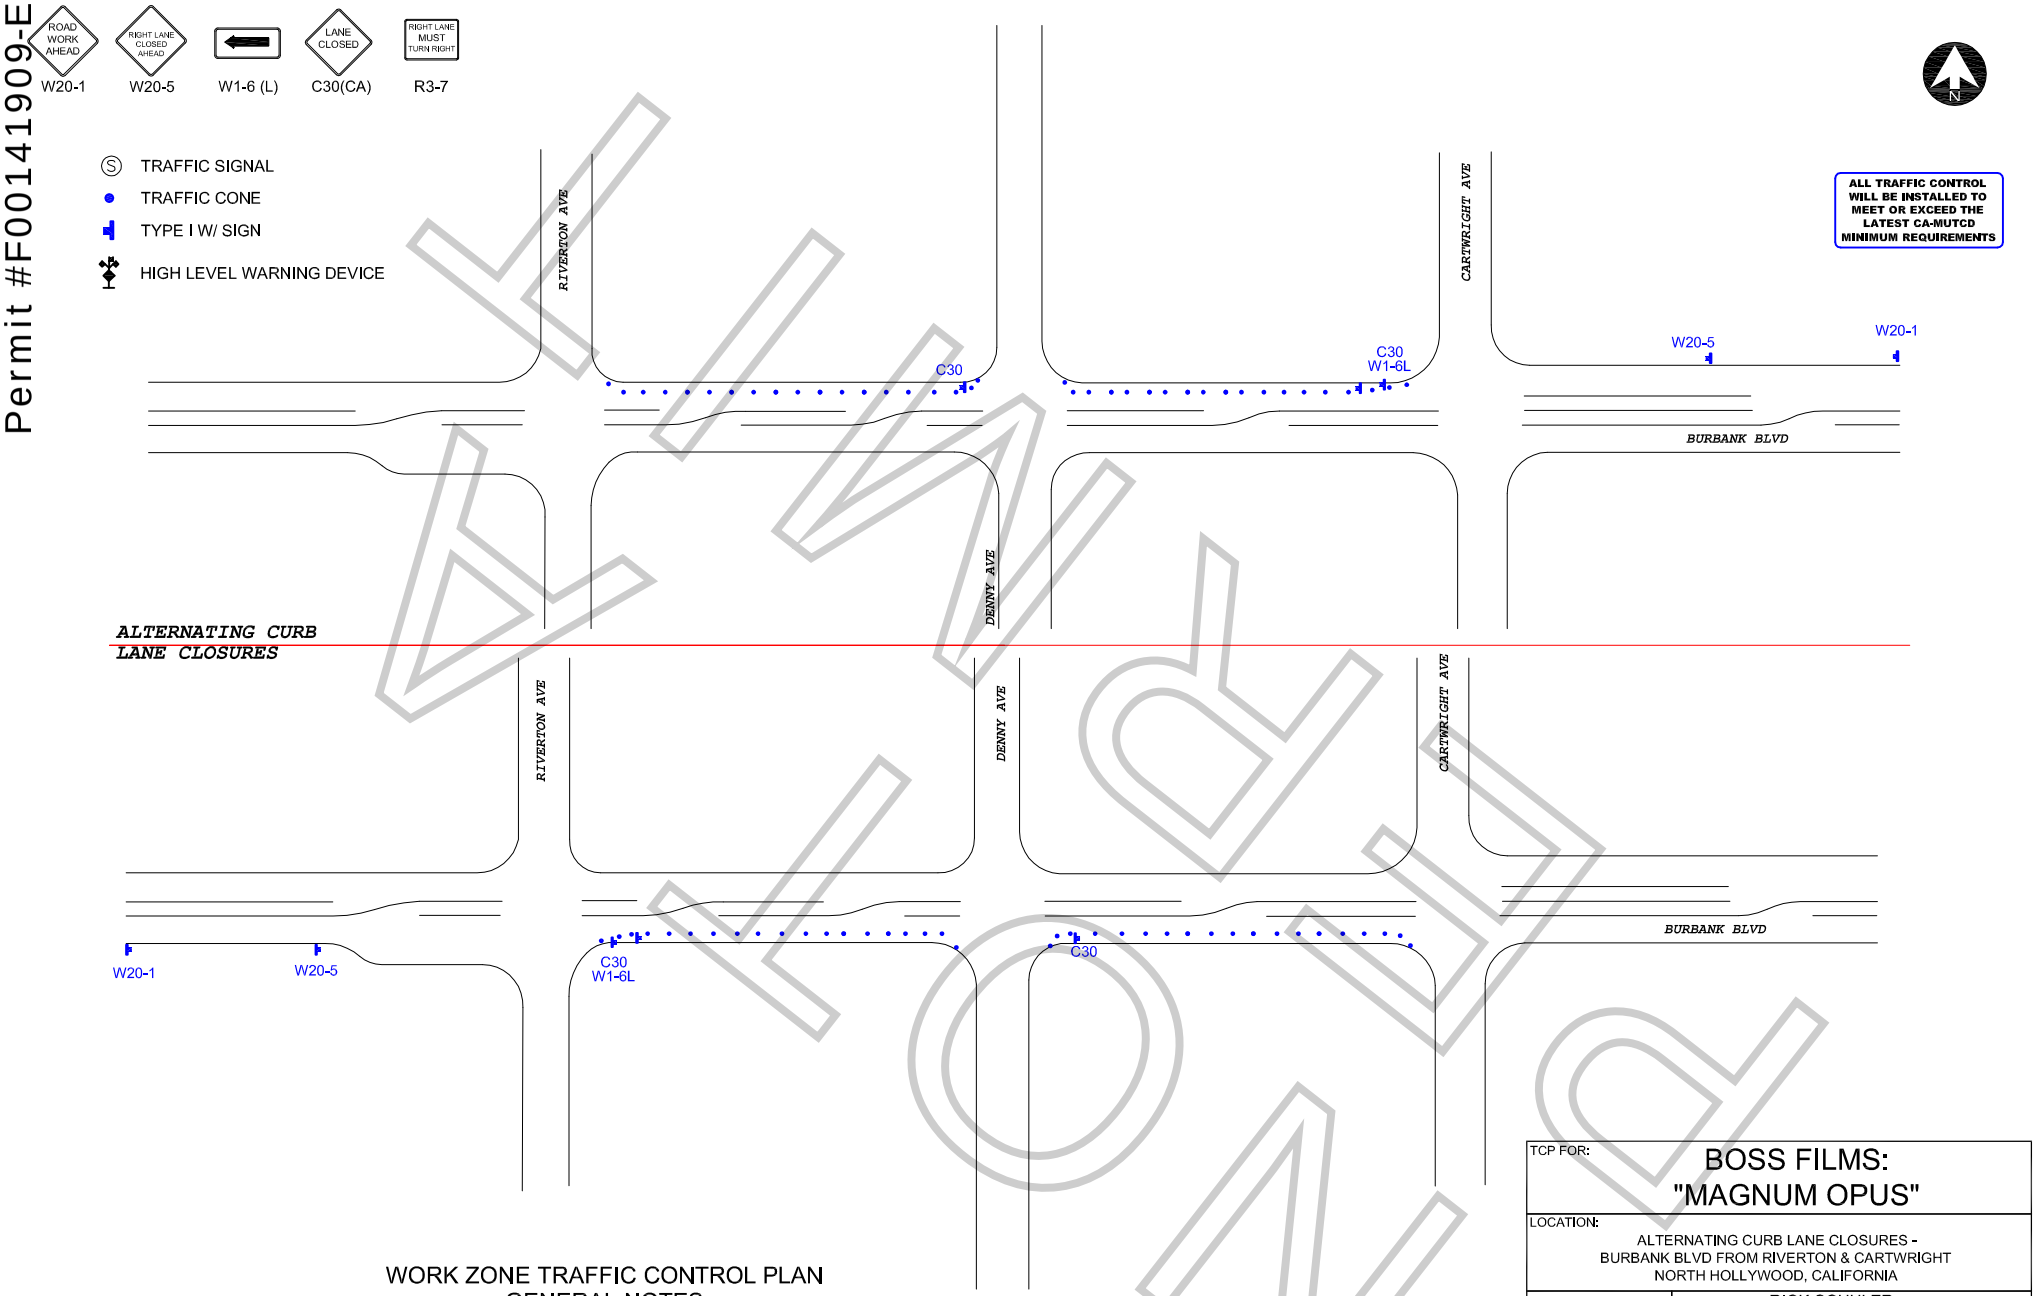

WORK ZONE TRAFFIC CONTROL PLAN
GENERAL NOTES

1. DATE/TIME: 10-31-18 FROM 07:00 HOURS TO 22:00 HOURS.

2. ALL SIGNING, STRIPING, AND TRAFFIC CONTROL DEVICES SHALL CONFORM TO THE (CURRENT) STATE OF CALIFORNIA DEPARTMENT OF TRANSPORTATION (CALTRANS) STANDARD PLANS AND STANDARD SPECIFICATIONS, CALIFORNIA MUTCD, AND ANY ADDENDUMS THERETO, AND AS SHOWN ON THESE PLANS, SYMBOLS AND ABBREVIATIONS USED ARE SHOWN ON CALTRANS STANDARD PLANS.
3. THERE WILL BE NO INTERFERENCE WITH TRAFFIC SIGNALS OR CROSSWALKS.
4. CONES WILL BE 28" MINIMUM HEIGHT AND HAVE REFLECTORIZED SLEEVES FOR NIGHT WORK.
5. POLICE WILL DIRECT TRAFFIC IF NECESSARY.

TCP FOR: BOSS FILMS: "MAGNUM OPUS"

LOCATION: ALTERNATING CURB LANE CLOSURES - BURBANK BLVD FROM RIVERTON & CARTWRIGHT NORTH HOLLYWOOD, CALIFORNIA

CONTACT: RICK SCHULER
PH# 213-718-0087
STEVE MAPEL
PH# 818-261-4733

JCL TRAFFIC SERVICES
(213) 622-9775
C31-CA Lic # 805357

DATE	REVISIONS	DRAFTER: MARIO MENJIVAR
		SCALE: N.T.S.
		FILM LA: TK

EXHIBIT ONE

F-315-U

LOS ANGELES FIRE DEPARTMENT

Permit #F00141909-E

Permit No: 27563

Date Issue 0/26/2018

SPECIAL PERMIT TO USE SPECIAL EFFECTS

State Lic No 2615.07

Name:	MARC BANICH	Address:	612 ALBERTA ST	Phone:	(626) 345-1323
Company:		City:	ALTADENA	Mobile:	(310) 897-8512
Email:	mbfx@sbcglobal.net	State:	CA Zip: 91001	Fax:	

2nd Operator: 3310.07 roxanne gross

Production Title: MAGNUM OPHUS Production Company: BOSS FILM PROD.

Location: BURBANK BL X WILLOW CREST AVE

PERMISSION IS HEREBY GRANTED TO SIMULATE:

ACTORS AND BACKGROUND SMOKING CIGARETTES

USING THE FOLLOWING SPECIAL EFFECTS MATERIAL:

2- PACKS OF HERBAL CIGARETTTES

UNDER THE FOLLOWING CONDITIONS:

UNDER THE DIRECT SUPERVISION OF MARC BANICH, 2615.07 AND SPOT CNECK FOR EFFECTS ONLY

ADDITIONAL TERMS AND CONDITIONS

992.6 HSC RESPONSIBILITY. The Company representative shall provide to the authority having jurisdiction the name and license number of the special effects operator who shall have the authority, responsibility and be in charge of handling all Special Effects Material. The company representative shall also allocate sufficient time to the Special Effects Pyrotechnic Operator to prepare for the transportation, parking, storing, securing daily, discharging, disposing of, or otherwise handling of fireworks, pyrotechnic devices, or materials in a sane manner. Upon completion of firing, no unauthorized person shall be permitted access to the firing area until the licensed pyrotechnic operator has determined the area to be safe and secure.

NOTICE: The permittee and production company shall be advised that this permit in no way removes or modifies their responsibility to comply with any other applicable laws or ordinances, including those relating to excessive noise.

57.105.8 THE CHIEF SHALL HAVE THE POWER TO REVOKE OR SUSPEND ANY SPECIAL PERMIT UPON VIOLATION OF THE TERMS AND CONDITIONS IN ACCORDANCE WITH PROVISIONS OF SECTION 57.105.5 OF THE LOS ANGELES MUNICIPAL CODE.

SUBJECT TO FIELD INSPECTION NO DEVIATION WITHOUT WRITTEN PERMISSION

TEMPORARY FROM

10/31/2018 TO

Fire Chief
By: OWENS
Phone: 213 978-3670

lafd:rev 2/2017

NOT A PERMIT

Permit #F00141909-E

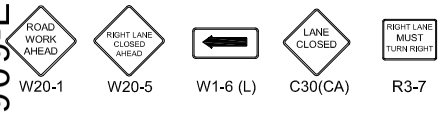

Ⓢ TRAFFIC SIGNAL

● TRAFFIC CONE

TYPE I W/ SIGN

HIGH LEVEL WARNING DEVICE

ALL TRAFFIC CONTROL WILL BE INSTALLED TO MEET OR EXCEED THE LATEST CA-MUTCD MINIMUM REQUIREMENTS

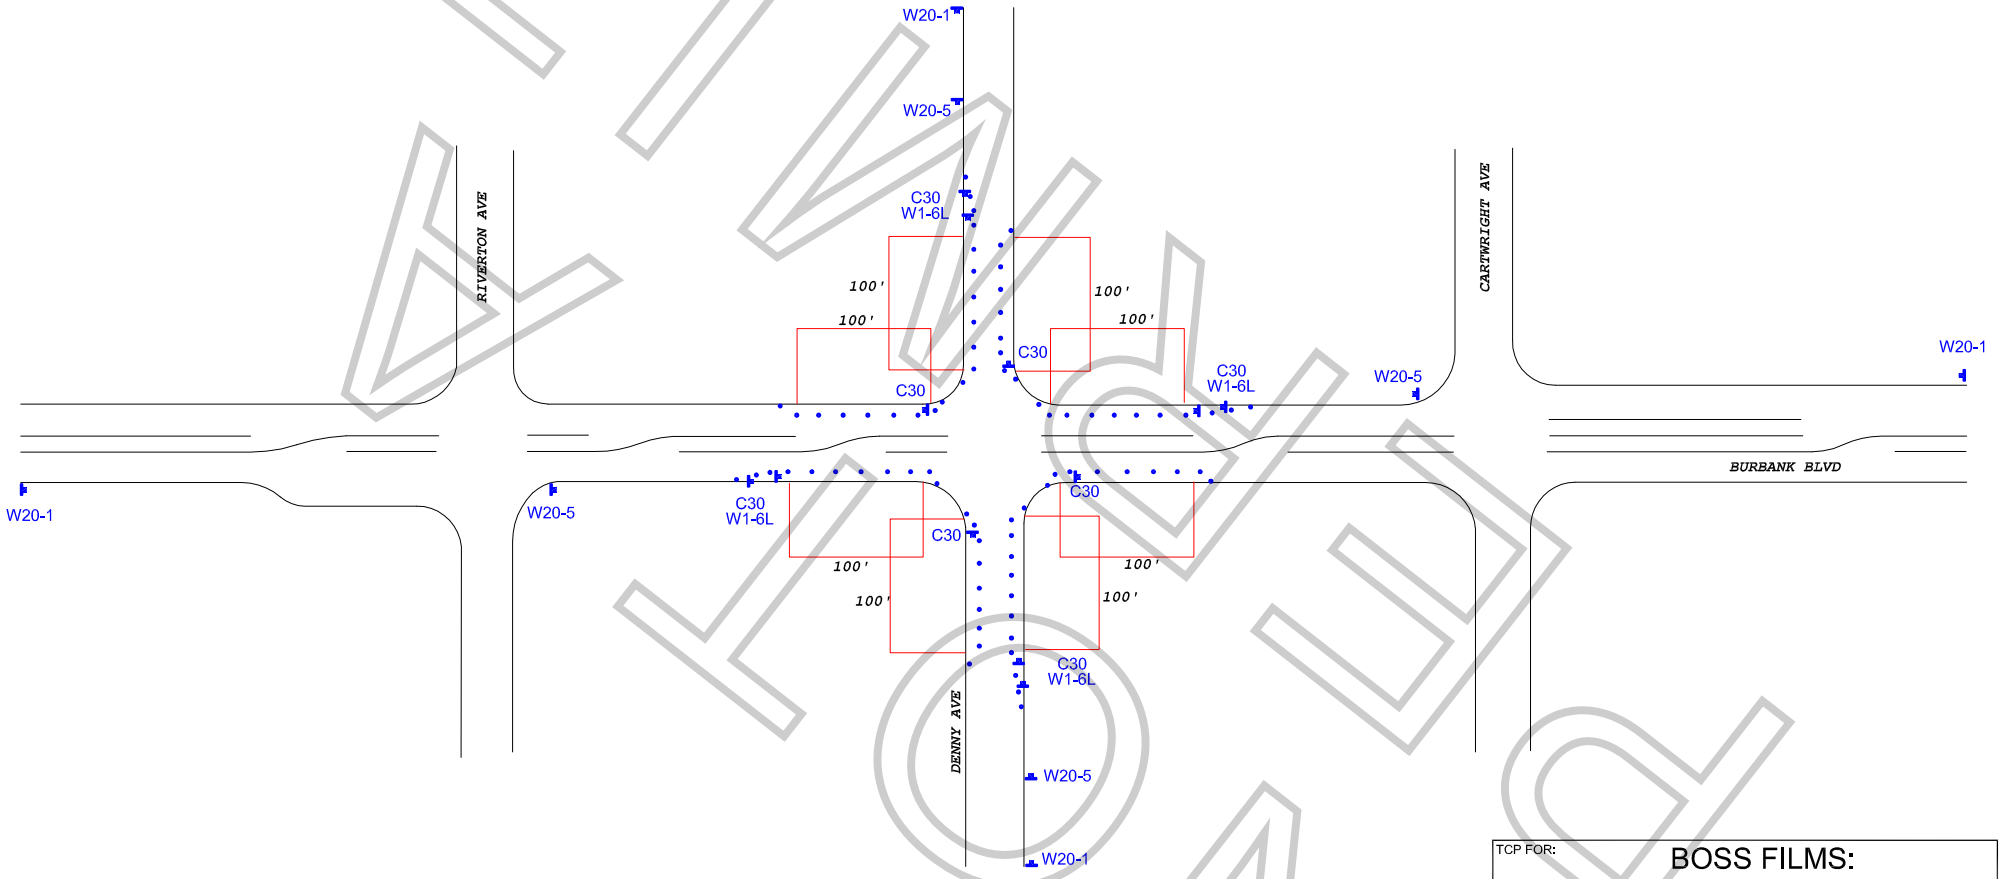

FINAL

WORK ZONE TRAFFIC CONTROL PLAN
GENERAL NOTES

1. DATE/TIME: 10-30-18 FROM 19:00 HOURS TO 23:59 HOURS.

2. ALL SIGNING, STRIPING, AND TRAFFIC CONTROL DEVICES SHALL CONFORM TO THE (CURRENT) STATE OF CALIFORNIA DEPARTMENT OF TRANSPORTATION (CALTRANS) STANDARD PLANS AND STANDARD SPECIFICATIONS, CALIFORNIA MUTCD, AND ANY ADDENDUMS THERETO, AND AS SHOWN ON THESE PLANS, SYMBOLS AND ABBREVIATIONS USED ARE SHOWN ON CALTRANS STANDARD PLANS.
3. THERE WILL BE NO INTERFERENCE WITH TRAFFIC SIGNALS OR CROSSWALKS.
4. CONES WILL BE 28" MINIMUM HEIGHT AND HAVE REFLECTORIZED SLEEVES FOR NIGHT WORK.
5. POLICE WILL DIRECT TRAFFIC IF NECESSARY.

TCP FOR: **BOSS FILMS: "MAGNUM OPUS"**

LOCATION:
B/S CURB - BURBANK BLVD FROM DENNY AVE & 100' NORTH/SOUTH
B/S CURB - DENNY AVE FROM BURBANK BLVD & 100' NORTH/SOUTH
NORTH HOLLYWOOD, CALIFORNIA

CONTACT: RICK SCHULER
PH# 213-718-0087
STEVE MAPEL
PH# 818-261-4733

JCL TRAFFIC SERVICES
(213) 622-9775
C31-CA Lic # 805357

DATE	REVISIONS	DRAFTER: MARIO MENJIVAR
		SCALE: N.T.S.
		FILM LA: TK